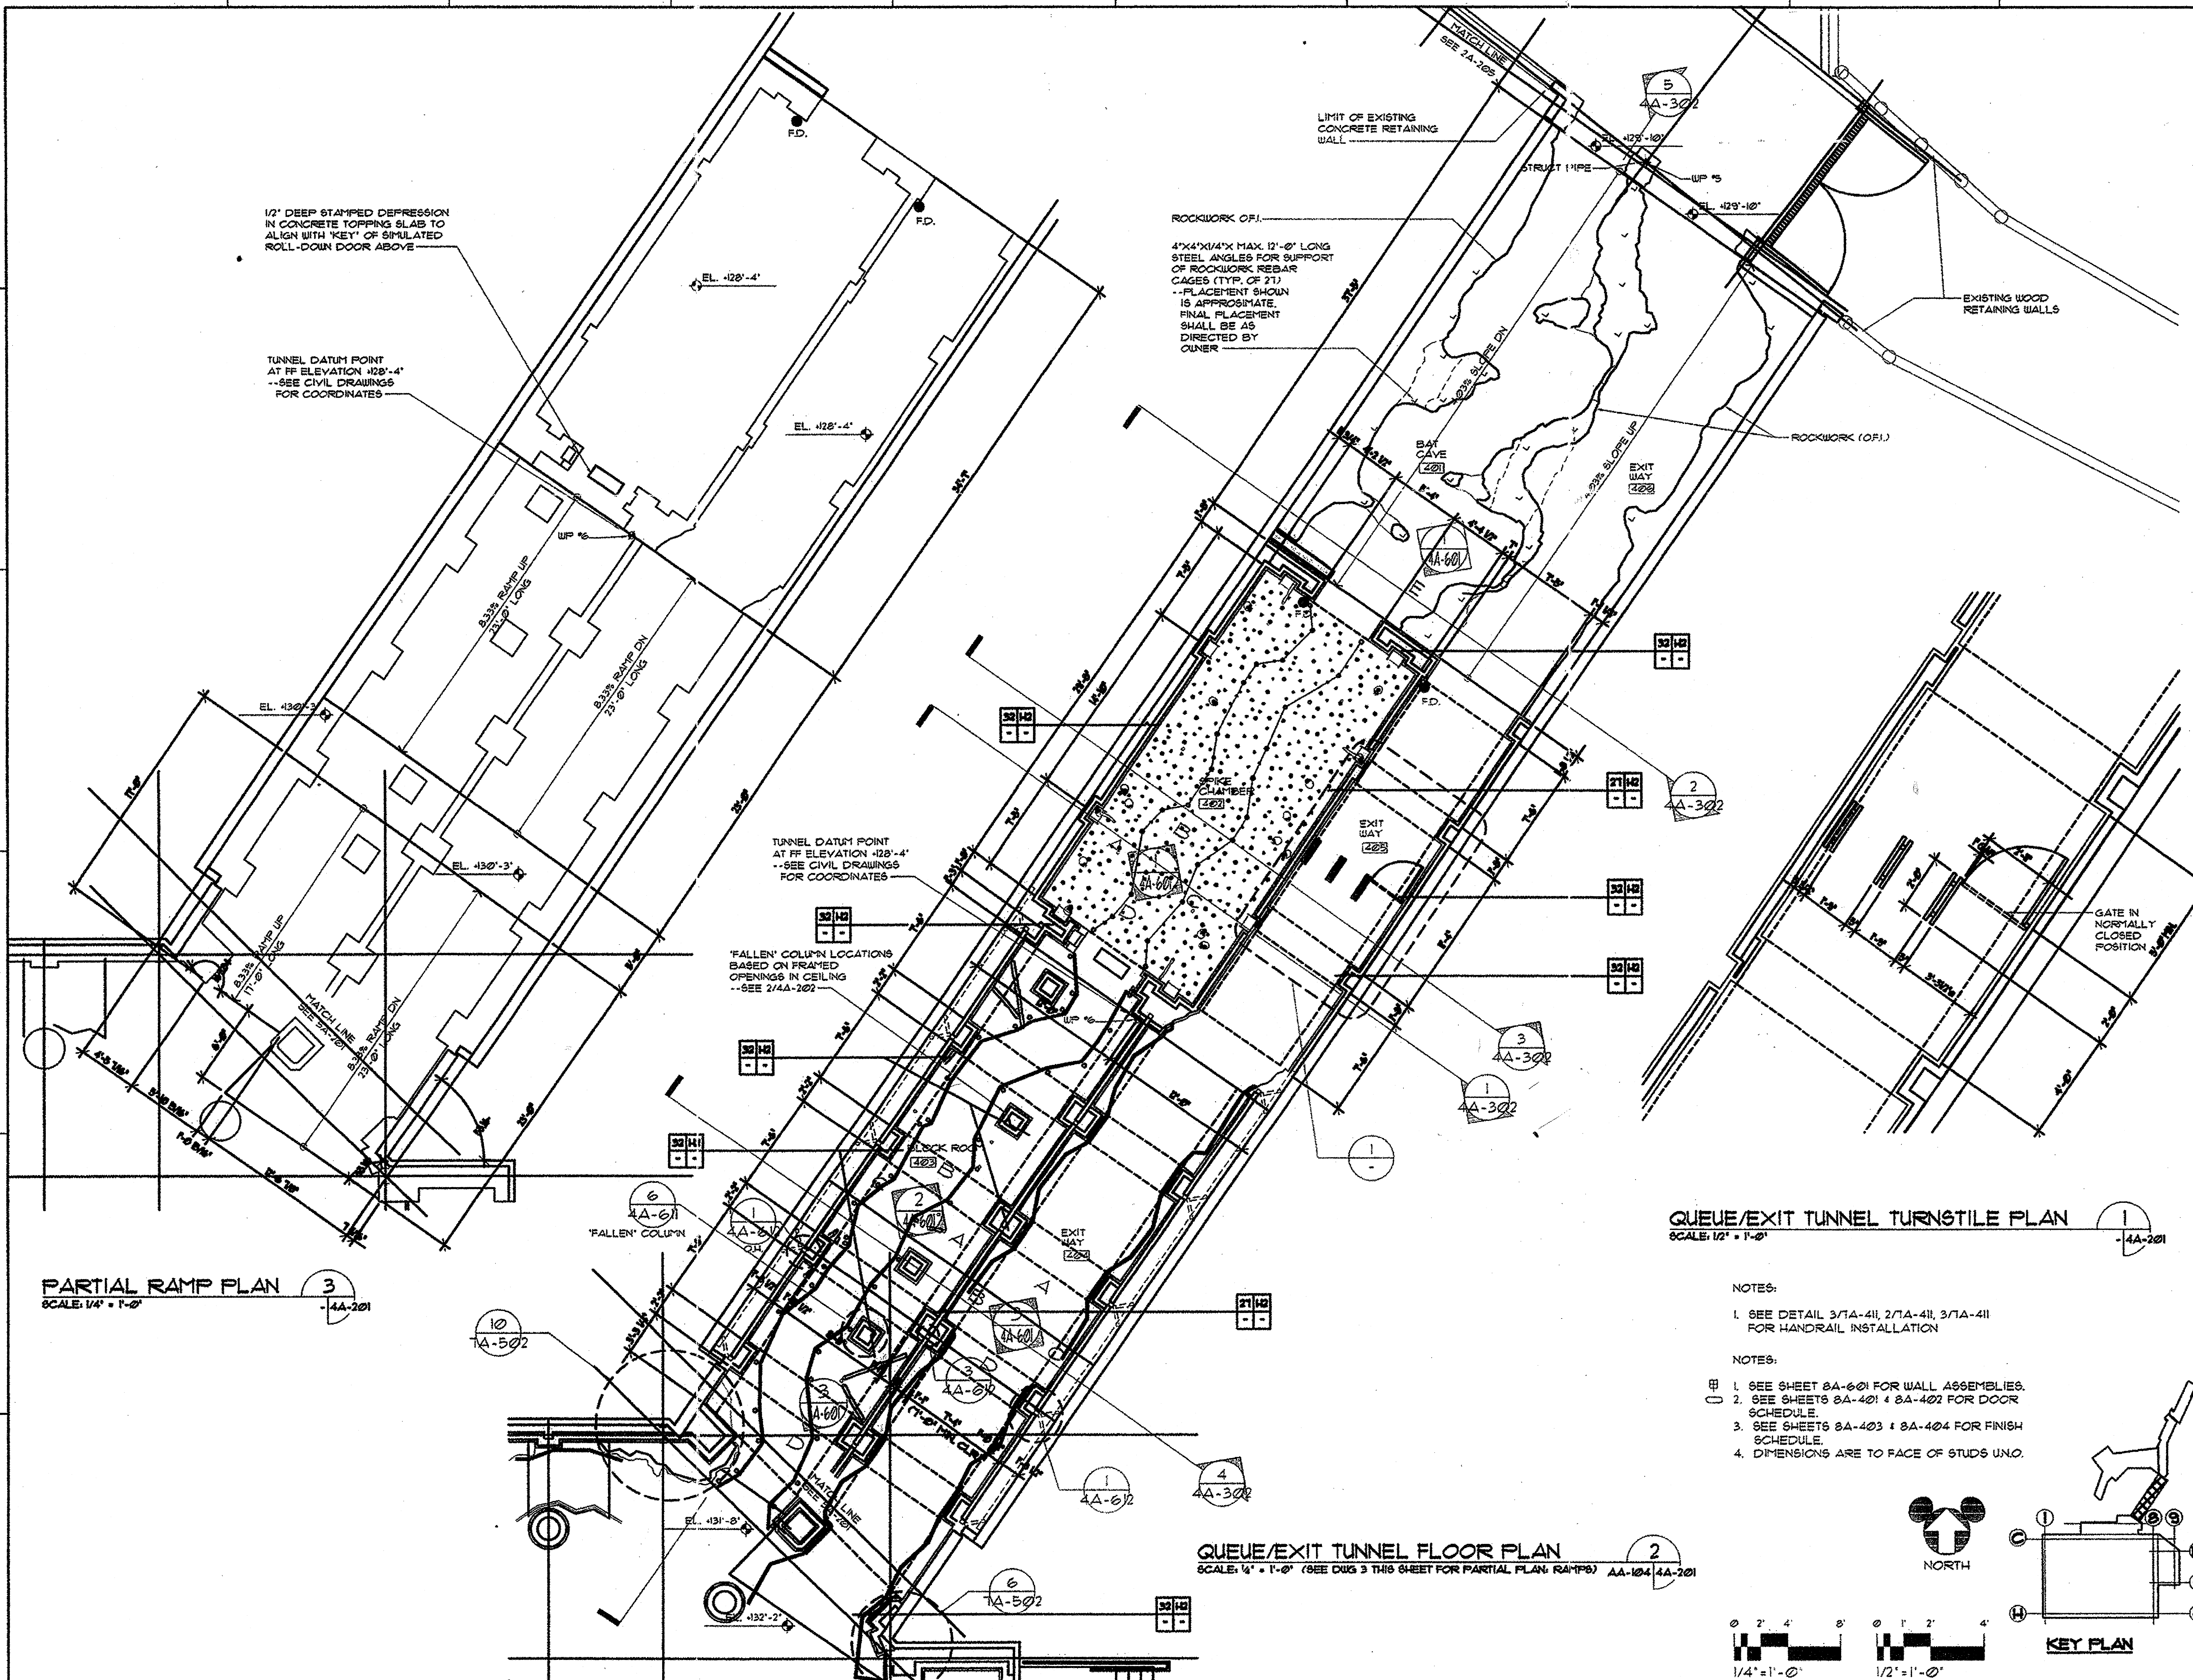



| REV. NO. | DATE | DESCRIPTION OF REVISIONS |
|---|---|---|
| | | |

| ISSUE NO. | DATE | ISSUED FOR |
|---|---|---|
| 1 | 2-10-49 | BID & CONSTRUCT - ORIGINAL RELEASE |

NOTICES:

THE DATA IN THIS DOCUMENT INCORPORATE PROPRIETARY RIGHTS OF WALT DISNEY IMAGINEERING, 1401 FLOWER STREET, GLENDALE, CALIFORNIA 91221-5020. ANY PARTY ACCEPTING THIS DOCUMENT DOES SO IN CONFIDENCE AND AGREES THAT IT SHALL NOT BE DUPLICATED IN WHOLE OR IN PART, NOR DISCLOSED TO OTHERS, WITHOUT THE WRITTEN CONSENT OF WALT DISNEY IMAGINEERING.

CONTRACTOR SHALL VERIFY ALL CONDITIONS ON JOB SITE & NOTIFY THE THE PROJECT ENGINEER OF ANY VARIATIONS FROM DIMENSIONS SHOWN ON THESE DRAWINGS BEFORE PROCEEDING WITH ANY CONSTRUCTION.

KEY PERSONS AND APPROVALS

PROJECT DESIGNER: DAVID TODD
DRAWN: A.BAUANO
FACILITY DESIGN MANAGER: VAL USLE
CHECKED:
PROJECT SHOW/PRODUCER: BILL DENNIS
APPROVED:
PROJECT ARCHITECT/ENGINEER: GARY WILLIAMS
DATE: 12-10-49
E.F.NO.: 4A-201

Walt Disney Imagineering
1401 Flower Street
Glendale, CA 91221-5020
(818) 544-6500

PROJECT DESIGNED FOR:

Disneyland
ANAHEIM, CALIFORNIA

PROJECT AREA: ADVENTURELAND
UNIT NAME: INDIANA JONES EXPEDITIONS
W.B.S. NO.:
SHEET TITLE: QUEUE/EXIT TUNNEL FLOOR PLAN
PHASE: CD
PROJECT CODE NUMBER: 431
DRAWING NO.: 4A-201
REVISION NO.: △